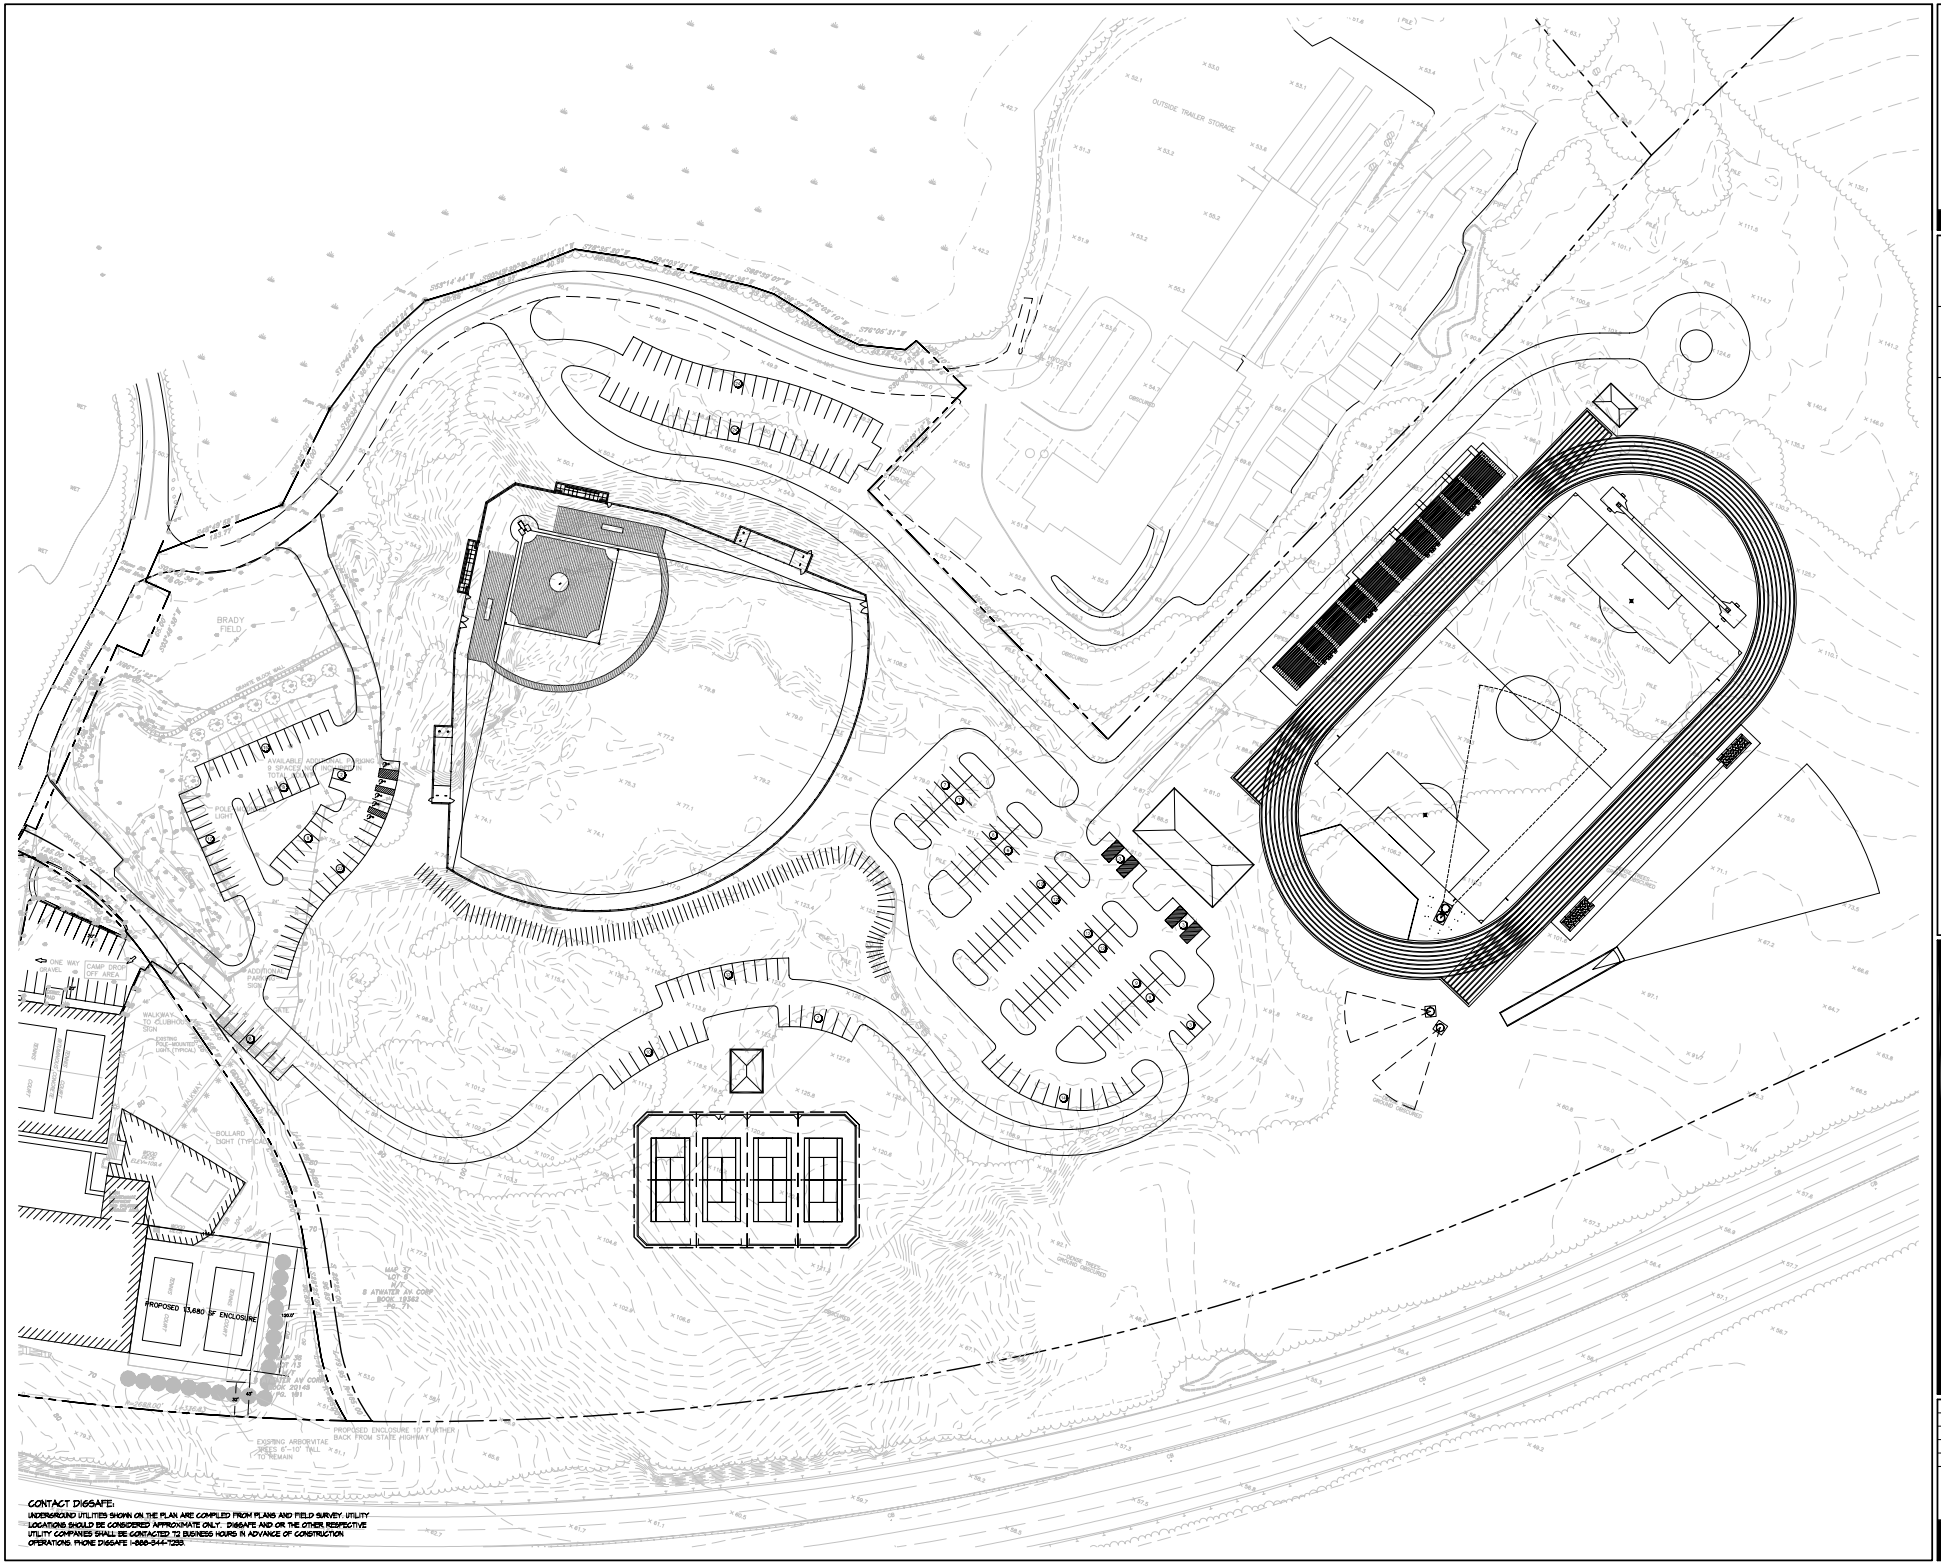

GELLER
77 NORTH WASHINGTON STREET
BOSTON, MA 02114
P 617.523.2123 F 617.523.4333
Recreation Facilities • Athletic Field Design

CONSULTANT

CONSULTANT

MANCHESTER ATHLETIC CLUB

Manchester, Massachusetts

FIELD STUDY

REV.:
REV.:
REV.:
REV.:
REV.:

SEAL:

SCHEMATIC DESIGN
May 18, 2005

SCALE:	1"=50'-0"
JOB NO:	25131.50
FILE:	XXXXX-base_C.dwg
DRAWN:	DJN/MEP/DT/SWT
CHECKED:	EPM
SHEET NO:	C